

Side security gate and panels

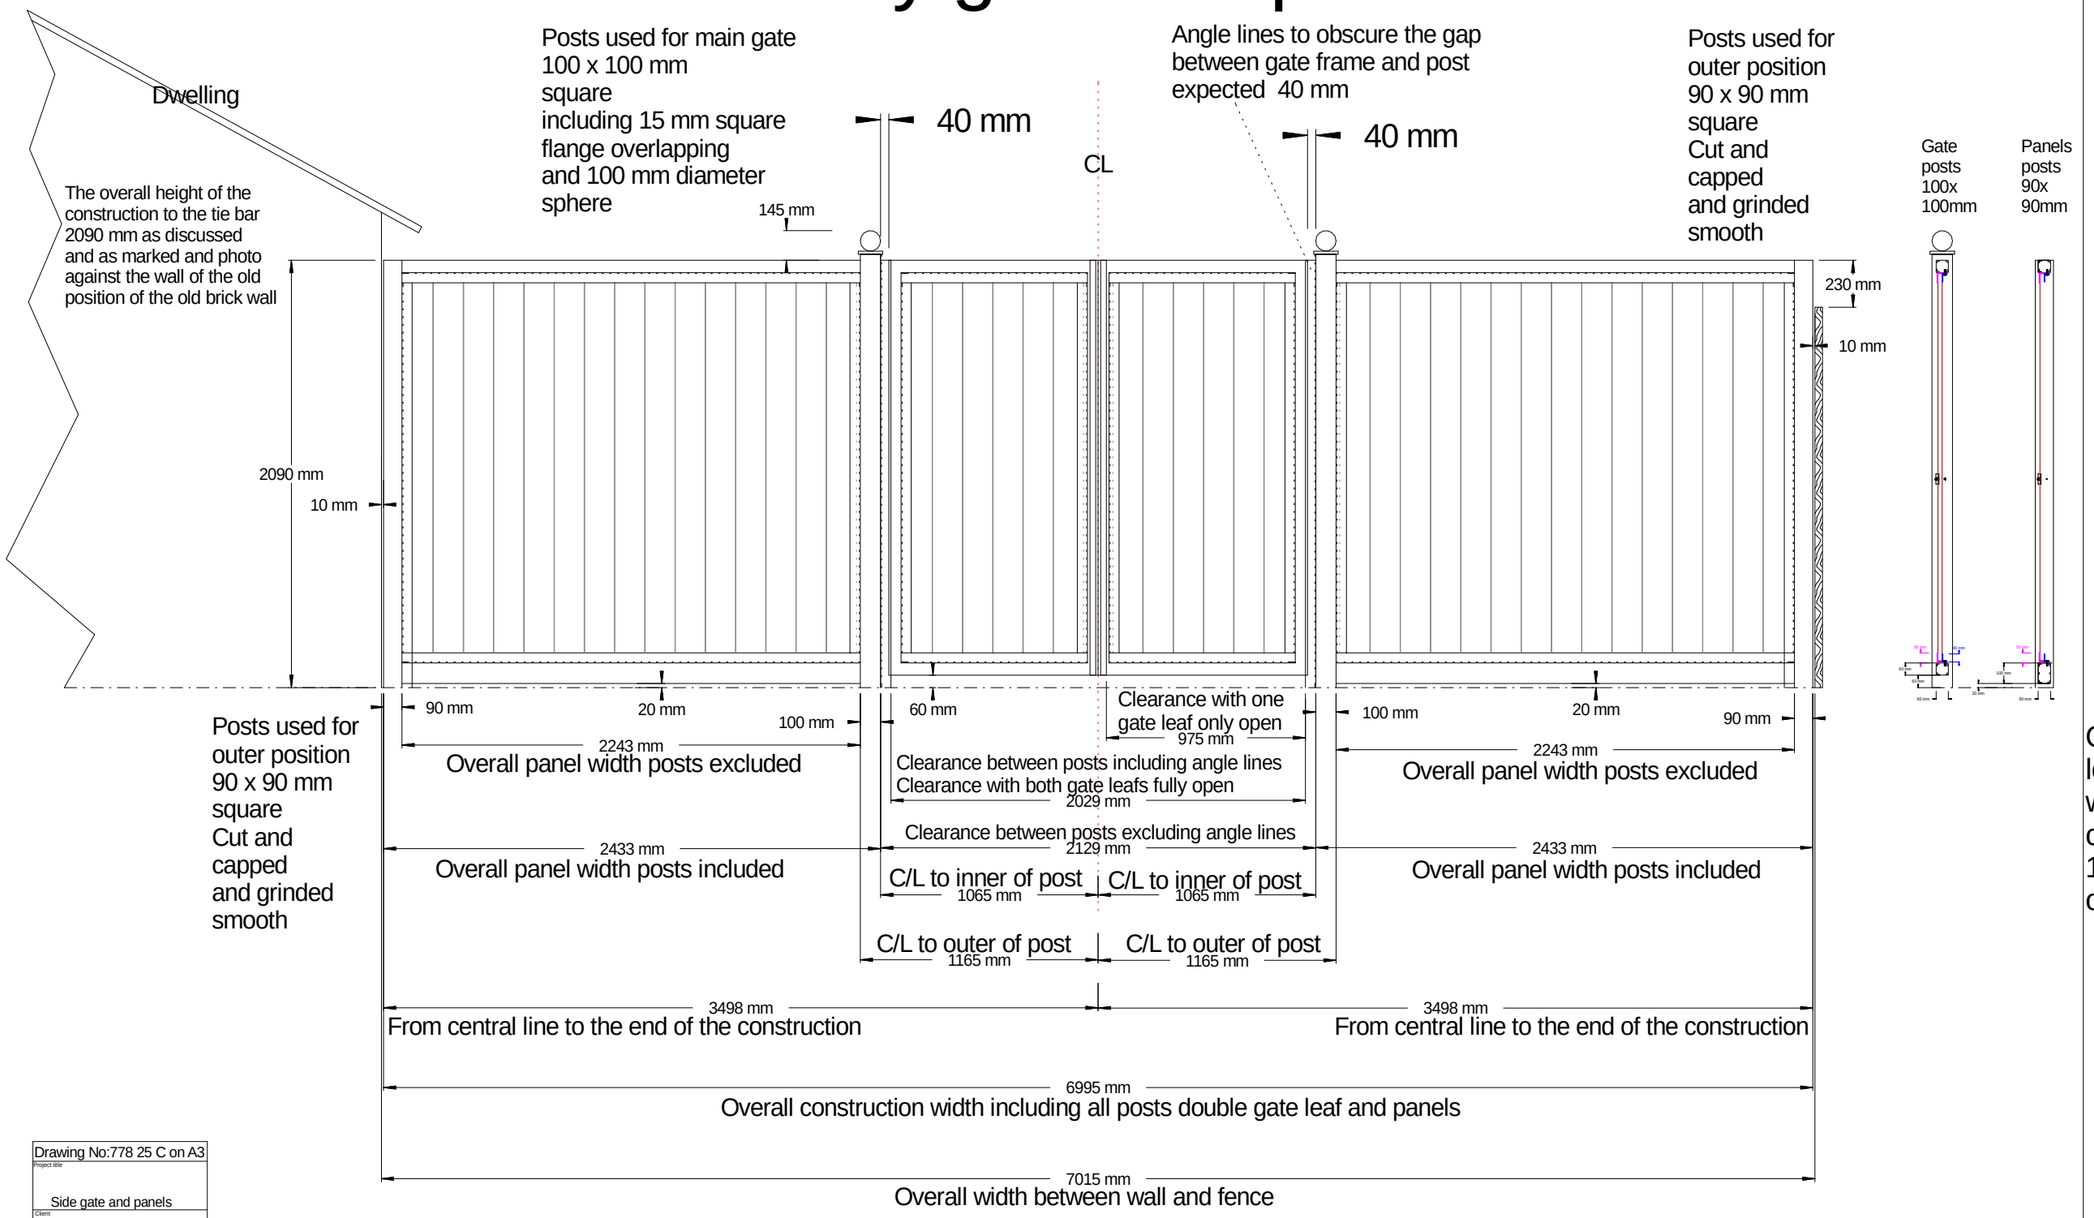

Section elevation of post artificial timber plank and wrought iron components of fence panels detailed view

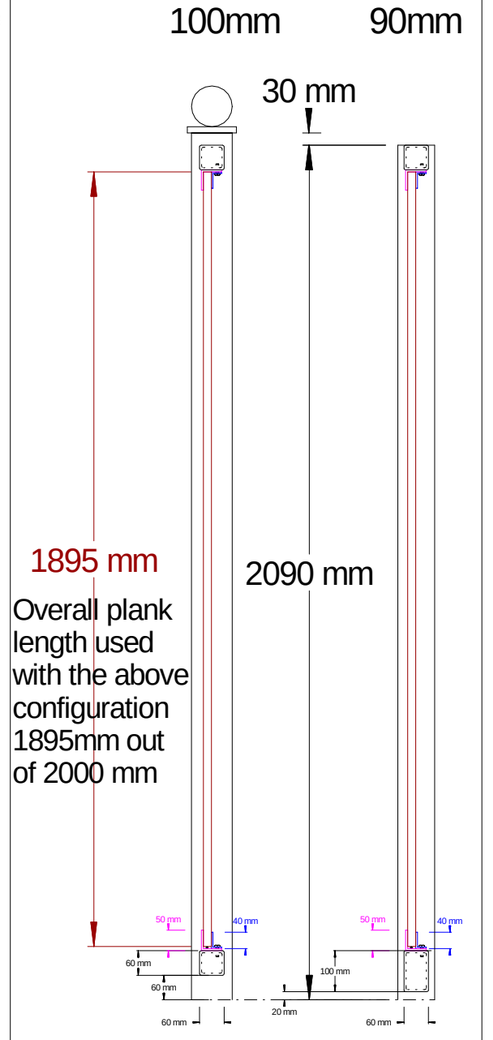

Detailed view
Scale 1:15@A3

Back to back (key pad from both sides) mechanical key pad to be installed on the left (single leaf) and right (double leaf) gates as requested	Gas spring/ auto closure Installation example
 Purpose made hold and keep to be installed on all gates to ensure security and smooth and long lasting operation	 Upper photo as Mr Danhash gate Fairmile Lane

Drawing No:778 25 C on A3	
Project title	Side gate and panels
Client	Mr & Mrs
Phase	Options

This drawing is the property of Arts of Steel Limited and its content are the copyright of the designer.
Any party receiving this document does so in confidence and agrees that information contained herein shall not be published in whole or in part or disclosed to others without the express prior written consent of Arts of Steel Limited.
All dimensions to be checked on site.

ARTS OF STEEL LTD
Designers & Manufacturers of architectural metal work
Registered office:
18 Culverden Court, Oatlands Drive, Weybridge, KT13 9LQ
Work Premises:
Unit 12, Paper Court Farm, Paper Court Lane, Ripley, GU23 6DT
Tel: 01932 848415 Fax: 01932 346224
www.artsofsteel.co.uk email: info@artsofsteel.co.uk

Drawn	Date
K.Grillis	24.04.2025

Scale 1: 30 @ A3