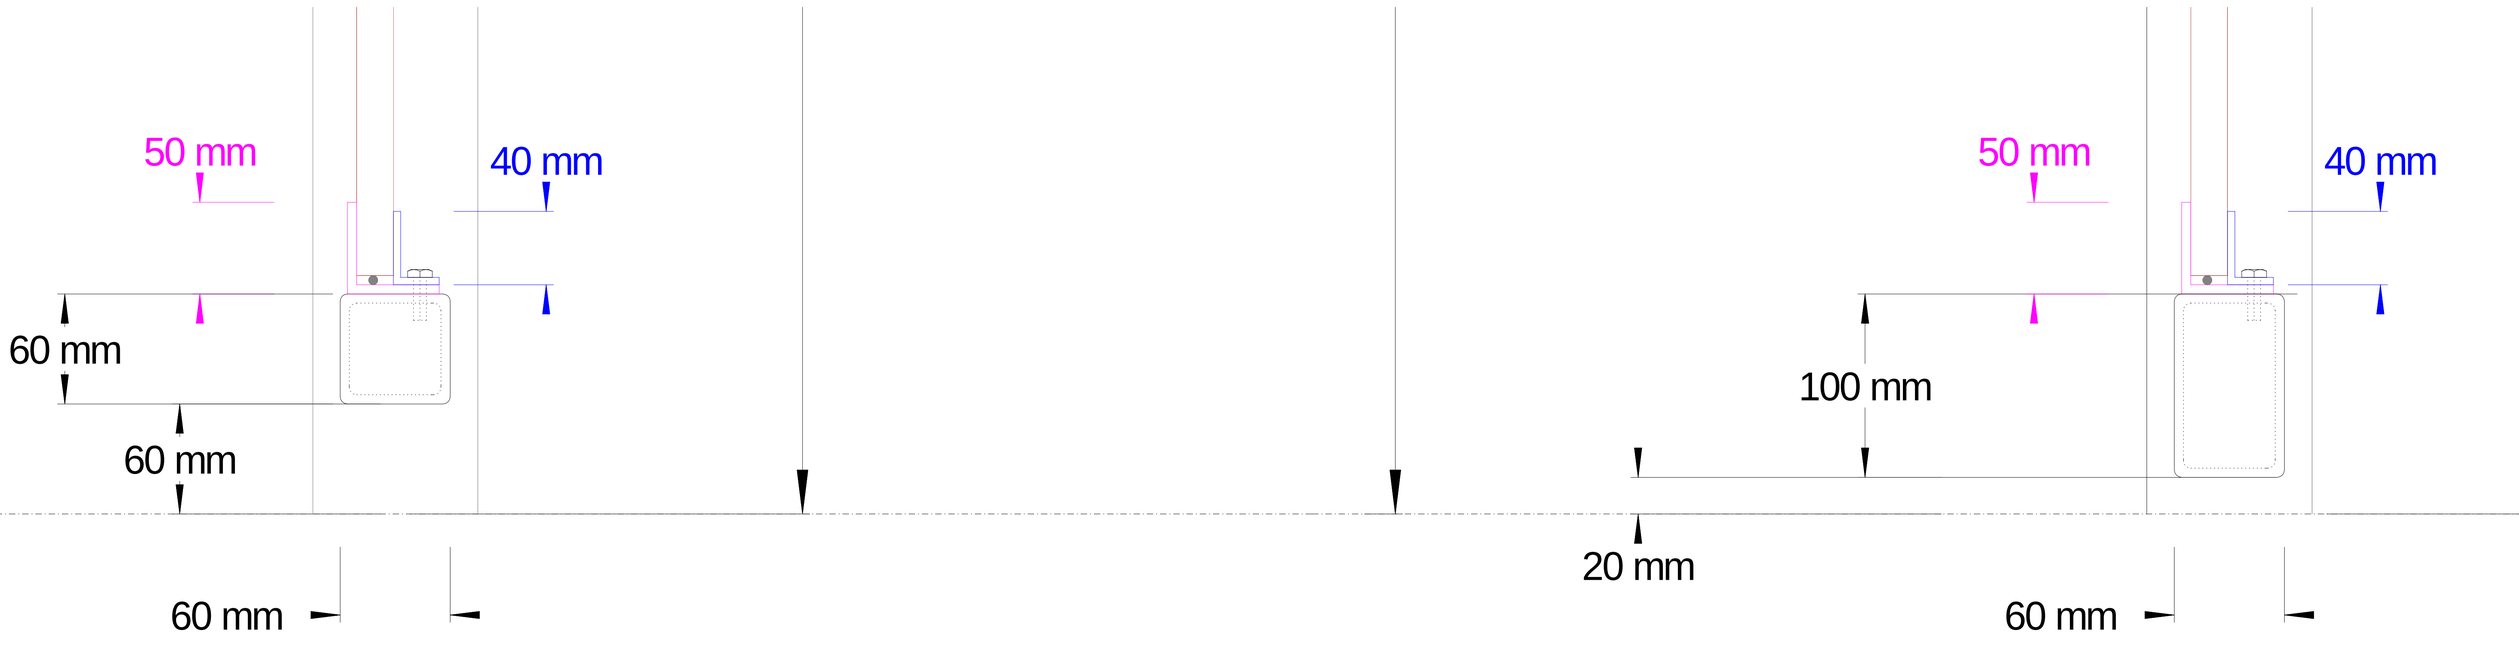


Artificial timber marked in dark red

Frame and post marked in black

Main angle frame marked in magnolia

Secondary angle frame marked in blue